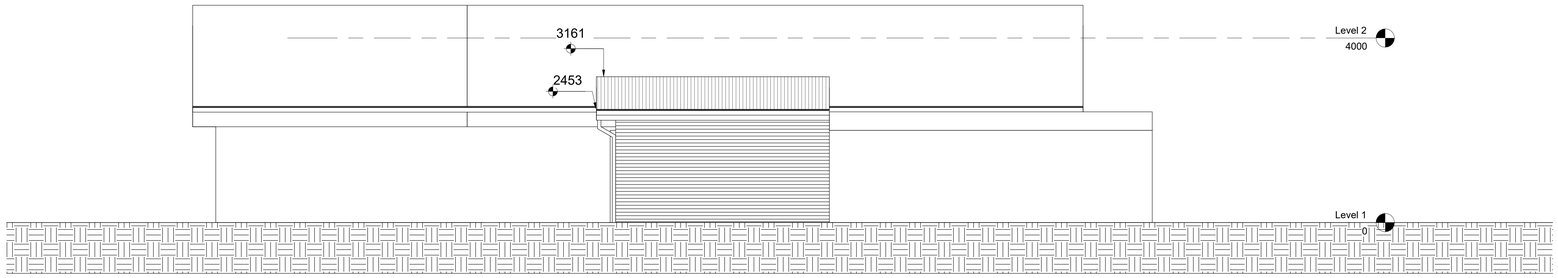

1 Øst
1 : 50

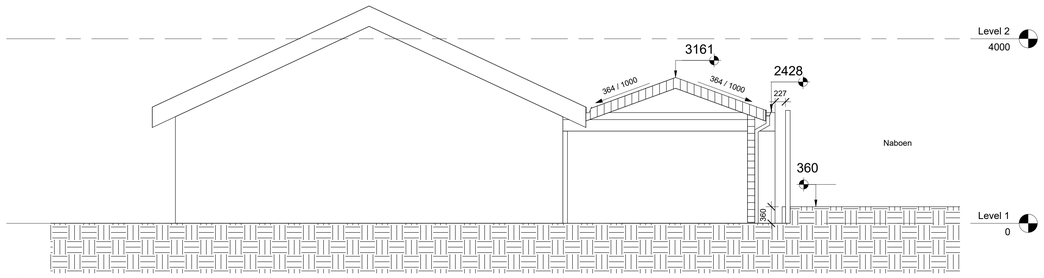

3 Syd
1 : 50

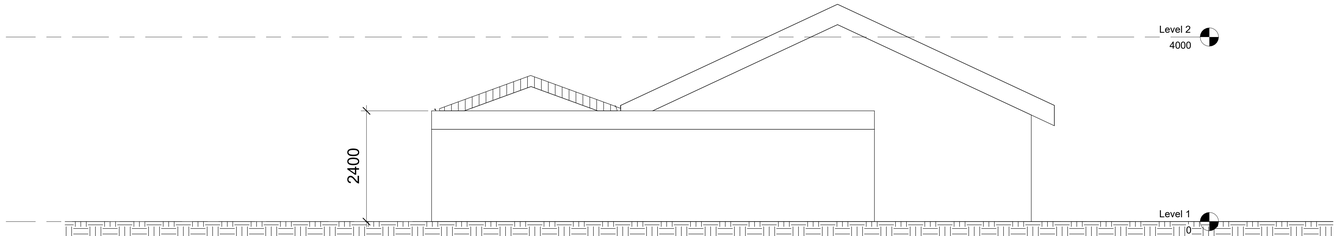

2 Nord
1 : 50

AUTODESK.

www.autodesk.com/revit

Consultant
Address
Address
Phone
Fax
e-mail

Consultant
Address
Address
Phone
Fax
e-mail

Consultant
Address
Address
Phone
Fax
e-mail

Consultant
Address
Address
Phone
Fax
e-mail

Consultant
Address
Address
Phone
Fax
e-mail

No.	Description	Date

Facader

Project Number	0001
Date	Issue Date
Drawn By	Author
Checked By	Checker

A102

Scale

13-10-2023 01:48:53